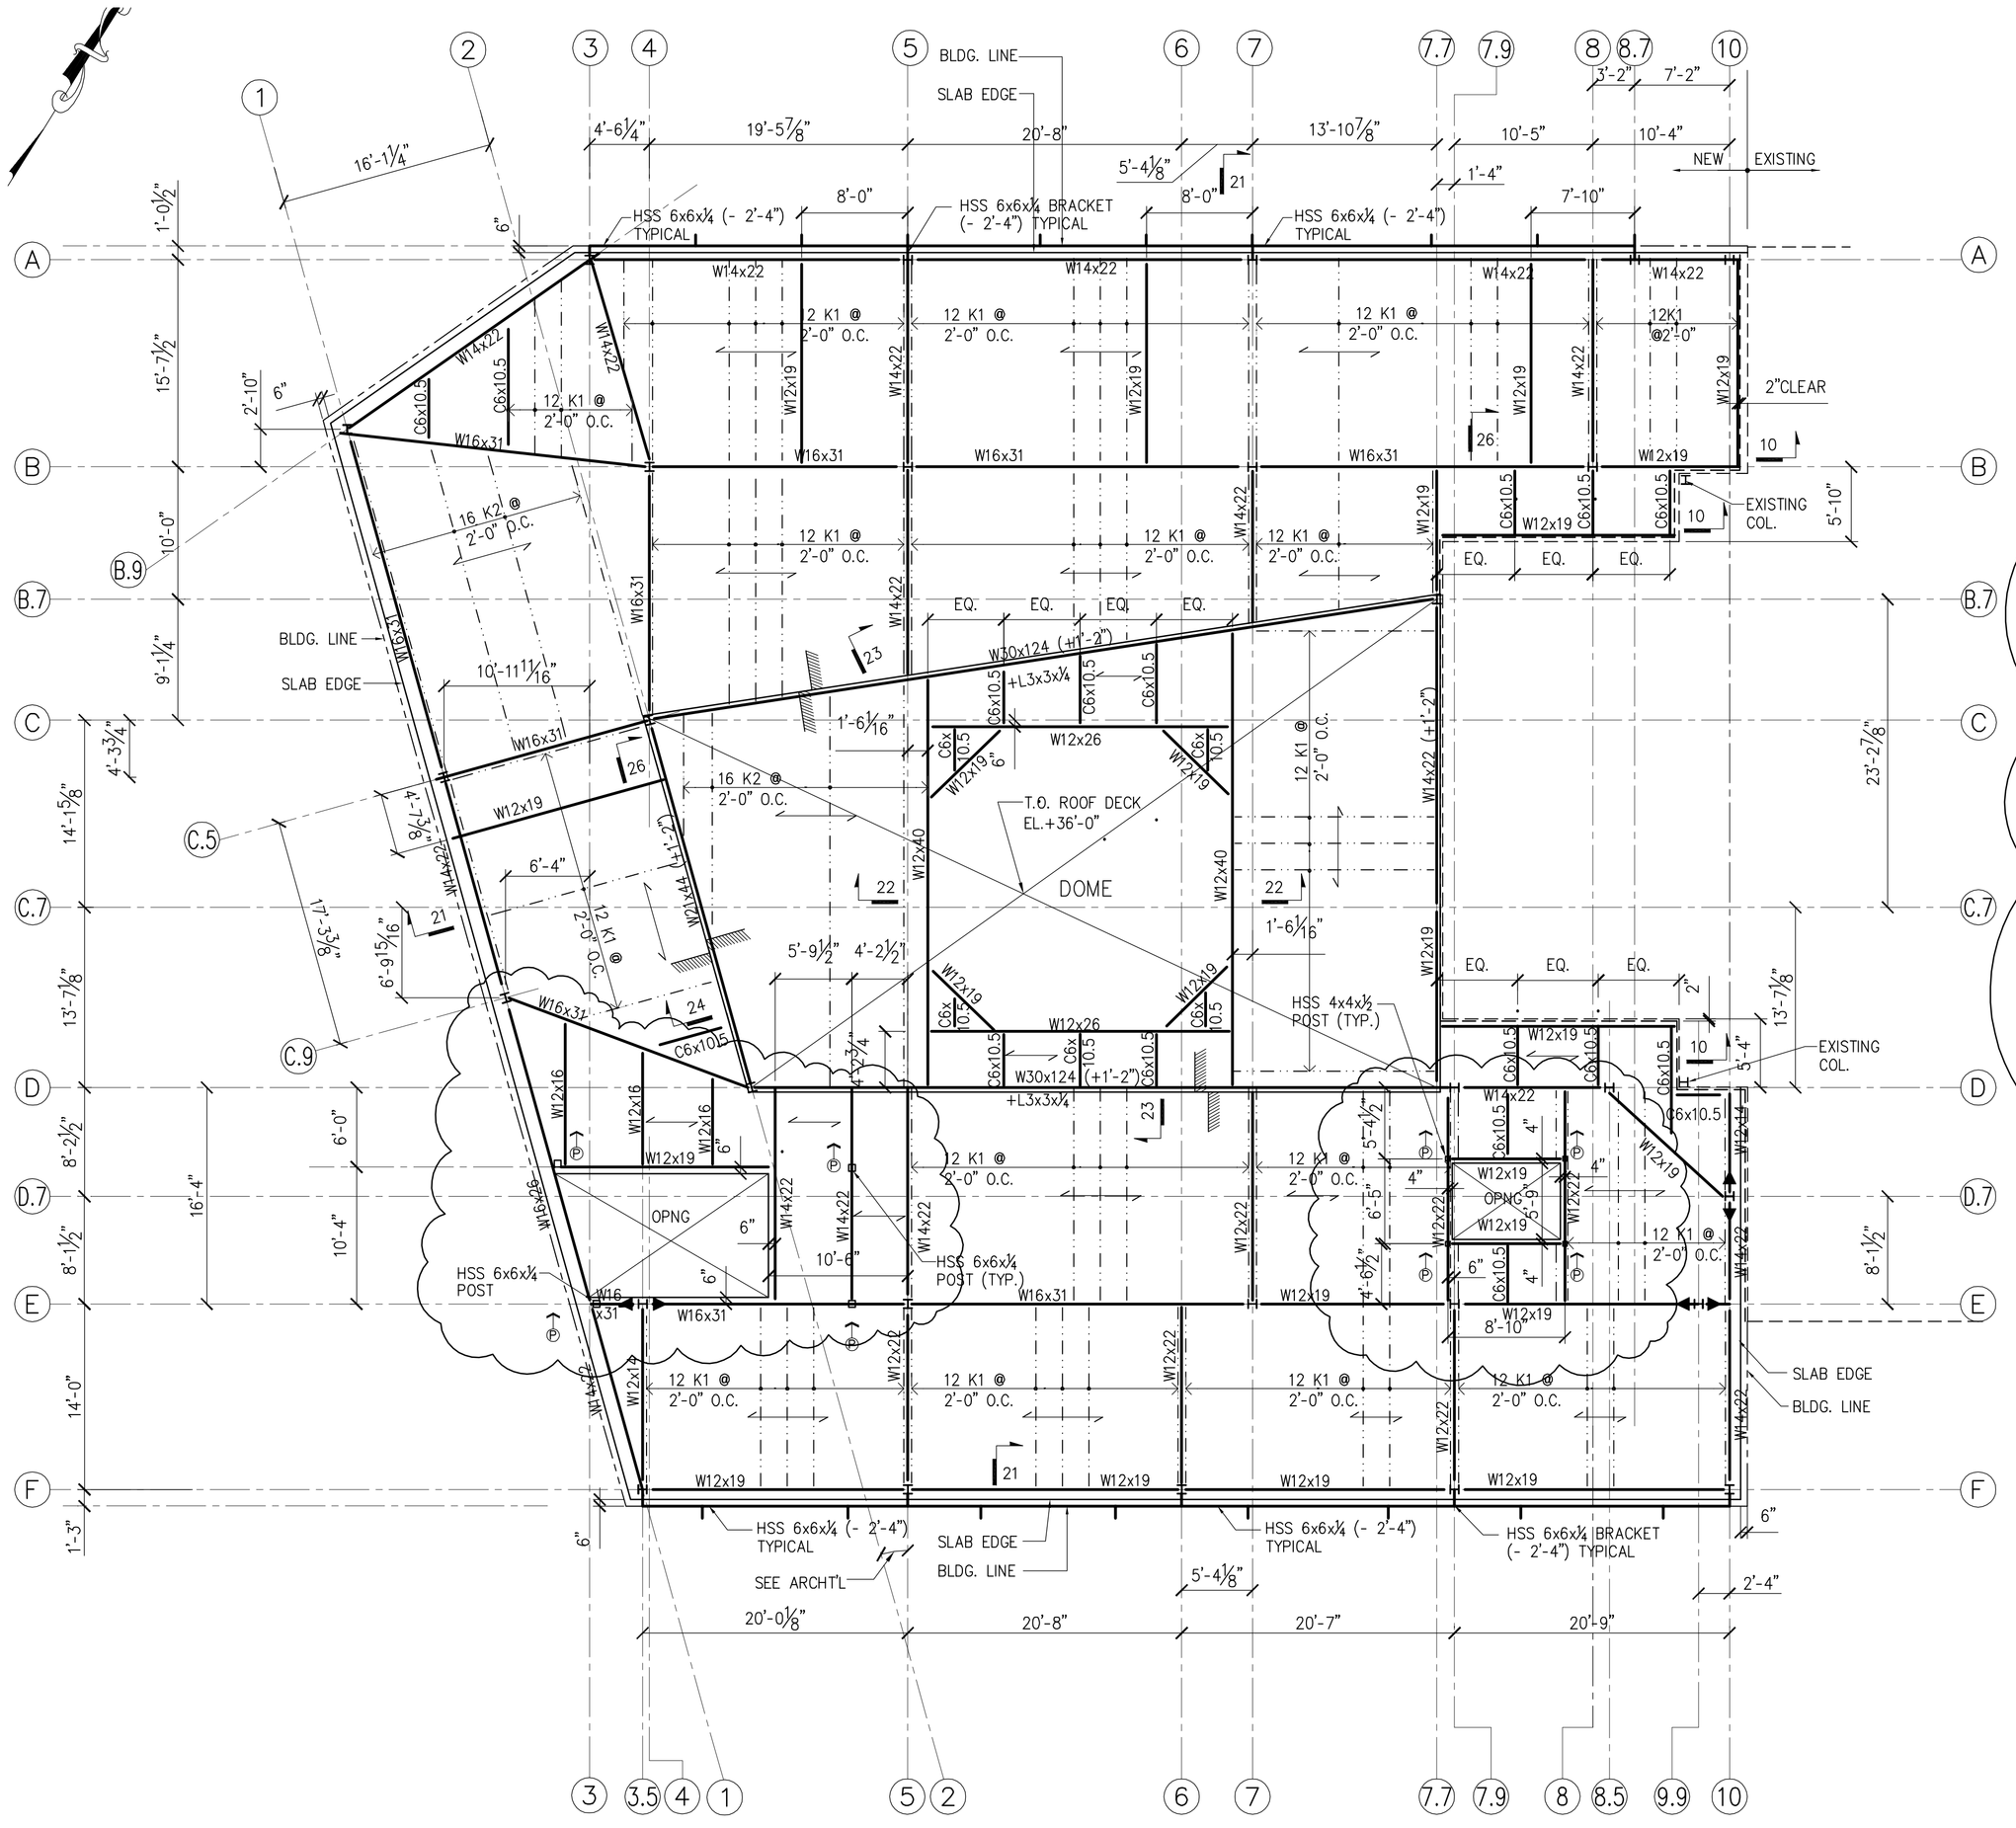

ROOF FRAMING PLAN

SCALE ⅛" = 1'-0"

NOTES:

1. TOP OF ROOF DECK SHALL BE AT ELEVATION +34'-6" U.O.N.
   T.O. STL. JOIST SHALL BE 1½" BELOW T.O. ROOF DECK.
   T.O. STR. STL. TO BE 4" BELOW T.O. ROOF DECK U.O.N. THUS (± ...) INDICATING DISTANCE ABOVE OR BELOW T.O. ROOF DECK.
2. ALL STRUCTURAL STEEL SHALL BE Fy = 50 KSI
3. ROOF DECK SHALL BE 1½" DEEP 22GA. GALV. ROOF DECK
4. SEE MECHANICAL DRAWINGS FOR MORE INFORMATION ABOUT EQUIPMENTS ON ROOF.
5. COORDINATE WITH MECH. DWGS AND ARCH. DWGS. FOR EQUIPMENT AND OPENING DIMENSIONS AND LOCATIONS.
6. FOR ROOF OPENING SEE TYPICAL DETAIL.
7. SEE ARCH. DRAWINGS FOR ROOF SLOPE.

LEGEND:

- INDICATES NEW STEEL BEAM
- INDICATES JOIST TRUSS
- INDICATES DECK SPAN DIRECTION
- R — INDICATES 1½" THICK ROOF DECK
- INDICATES MOMENT CONNECTION
- P — INDICATES POST ABOVE OR BELOW
- INDICATES PREFABRICATED S. STEEL CURB, FOR COORDINATION SEE MECH. DWG.
- INDICATES CHANGE IN ELEVATION

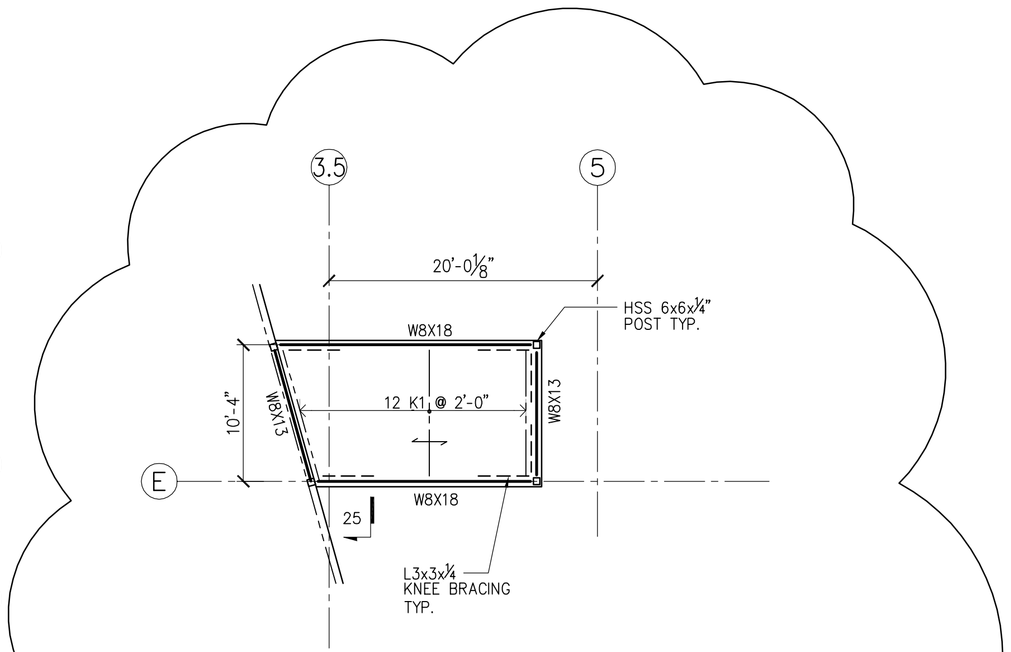

STAIR BULKHEAD FRAMING PLAN

SCALE ⅛" = 1'-0"

NOTES:

1. TOP OF STEEL JOIST ELEVATION TO BE 43'-4½"
2. FOR BALANCE NOTES SEE ROOF FRAMING PLAN NOTES.

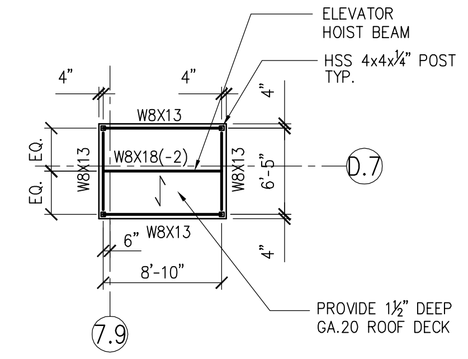

ELEVATOR BULKHEAD FRAMING PLAN

SCALE ⅛" = 1'-0"

NOTES:

1. TOP OF STL. ELEVATION 36'-5" COORDINATE W/ ELEV. CONTRACTOR.

NOTE:

STEEL CONTRACTOR TO PROVIDE TEMPORARY BRACING TO THE STEEL FRAMING UNTIL THE EXTERIOR WALL CROSS STRAPS (SW-WALL) FRAMING IS COMPLETE.

No:	Date:	Revision:
	07/21/2010	FOR FOUNDATION PERMIT
	08/20/2010	FOR FOUNDATION BID
	10/14/2010	ISSUED
	11/03/2010	ISSUED
	12/10/2010	ISSUED
	12/20/2010	ISSUED
	03/15/2011	ISSUED

ADG
NY 212.288.7120
NJ 973.242.2626
Fax 973.242.2676
744 Broad Street
14th Floor
Newark, NJ 07102
axis design group international, llc.

AAMER ISLAM PE 6E4587200

Heritage Architecture, LLC
Architecture Design Interiors
352 Evelyn St., Suite 2
Paramus, N.J. 07652
Tel : (201) 262 3800
Fax : (201) 262 3802

Project No:	10053
Date:	June. 24, 2010
Drawn By:	
Checked By:	
Scale:	As Noted
Lot:	**
Block:	**

Project:
HOUSE OF WORSHIP (MOSQUE)
TWO STORY ADDITION
320 Fabry Terrace
Teaneck, NEW JERSEY 07666

Client:
DAR - UL ISLAH

Drawing title:
ROOF FRAMING PLAN

Seal:
Aamer Islam, PE
NJ Lic. # GE 4537200

Drawing No:
S-4

© Heritage Architecture, LLC