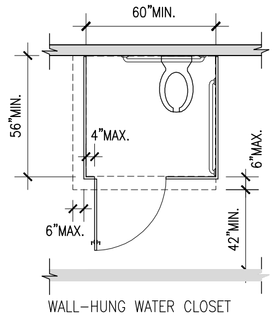

WALL-HUNG WATER CLOSET

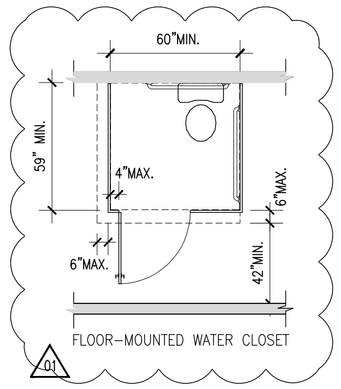

FLOOR-MOUNTED WATER CLOSET

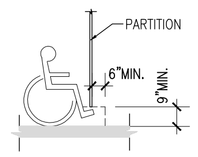

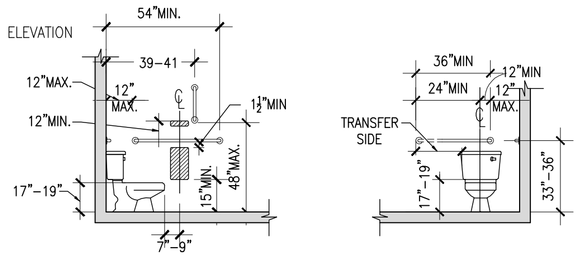

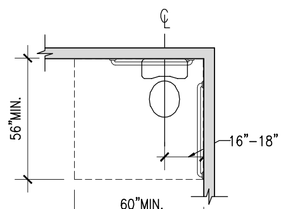

WHEELCHAIR ACCESSIBLE TOILET COMPARTMENTS

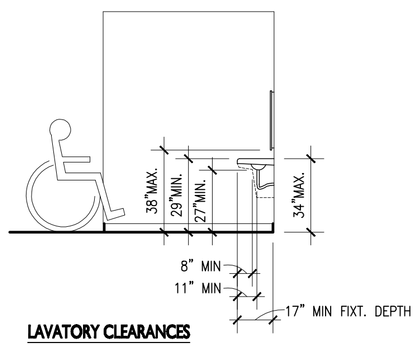

LAVATORY CLEARANCES

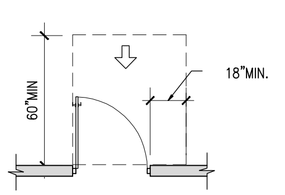

FRONT-APPROACH, PULL SIDE

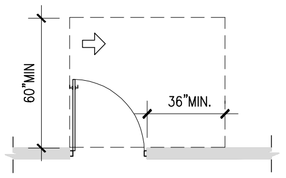

HINGE-APPROACH, PULL SIDE

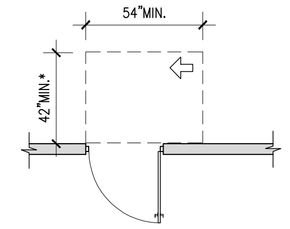

HINGE-APPROACH, PUSH SIDE
*48" MIN. WHERE BOTH CLOSER AND LATCH ARE PROVIDED

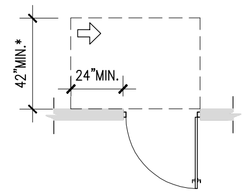

LATCH-APPROACH, PUSH SIDE
*48" MIN. WHERE CLOSER IS PROVIDED

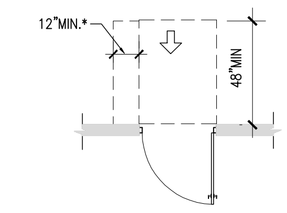

FRONT-APPROACH, PUSH SIDE
*WHERE BOTH CLOSER AND LATCH ARE PROVIDED

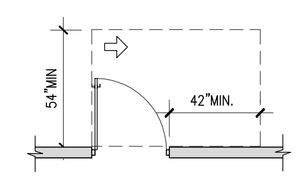

HINGE-APPROACH, PULL SIDE

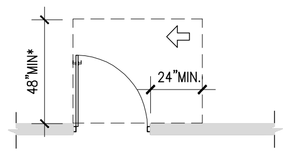

LATCH-APPROACH, PULL SIDE
*54" MIN. WHERE CLOSER IS PROVIDED

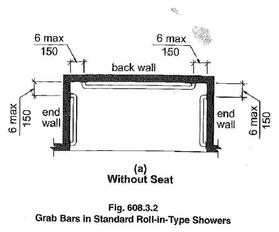

(a)
Without Seat
Fig. 608.3.2
Grab Bars in Standard Roll-in-Type Showers

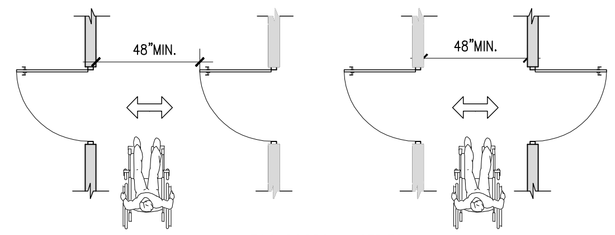

TWO DOORS IN SERIES

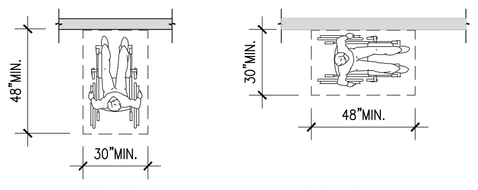

FORWARD PARALLEL

POSITION OF CLEAR FLOOR OR GROUND SPACE

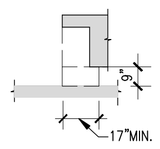

TOE CLEARANCE

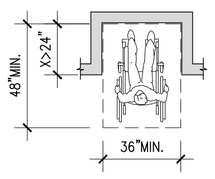

FORWARD APPROACH

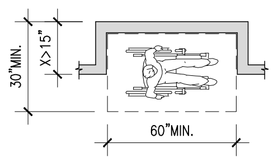

PARALLEL APPROACH

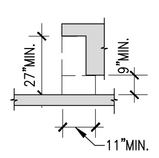

KNEE CLEARANCE

MANEUVERING CLEARANCE IN AN ALCOVE

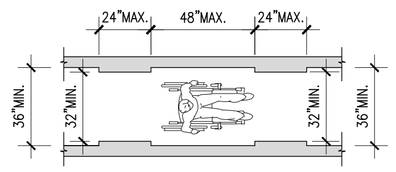

CLEAR WIDTH OF AN ACCESSIBLE ROUTE

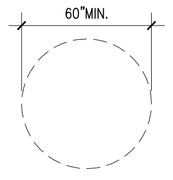

CIRCULAR

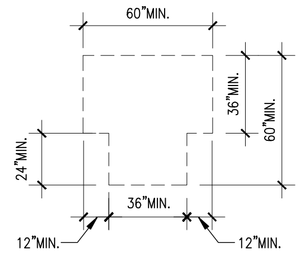

T-SHAPED

SIZE OF WHEELCHAIR TURNING SPACE

GENERAL REQUIREMENTS

MANEUVERING CLEARANCE AT SWINGING DOORS

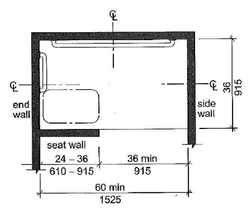

Note: Inside finished dimensions measured at the center points of opposing sides
Fig. 608.2.3
Alternate Roll-In-Type Shower Compartment Size and Clearance

PROVIDE DESTINATION-ORIENTED ELEVATOR SIGNALS AS RQR'D. BY ICC/ANSI A117.1-2003 SECTION 407.2.1.7

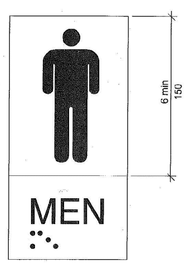

BATHROOM PICTOGRAM (MEN/WOMEN TO CORRESPONDING BATHROOMS)
PROVIDE BRAILLE AS REQ BY ICC/ANSI A117.1-2003 SECTION 703.4

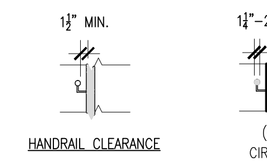

HANDRAIL CLEARANCE

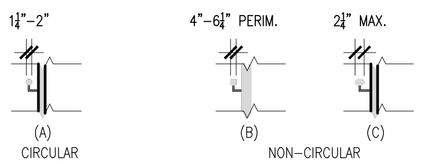

(A) CIRCULAR (B) (C) NON-CIRCULAR

HANDRAIL CROSS SECTION

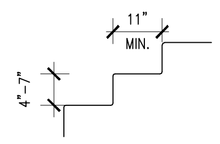

TREADS AND RISERS FOR ACCESSIBLE STAIRWAYS

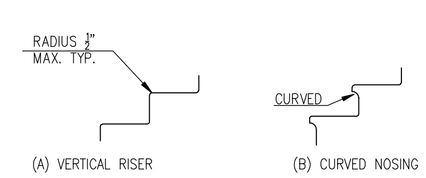

(A) VERTICAL RISER (B) CURVED NOSING (C) BEVELED NOSING (D) ANGLED RISER

STAIR NOSINGS

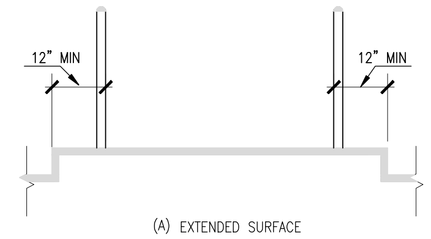

(A) EXTENDED SURFACE

RAMP EDGE PROTECTION

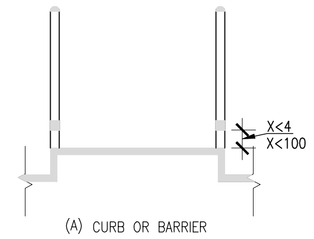

(A) CURB OR BARRIER

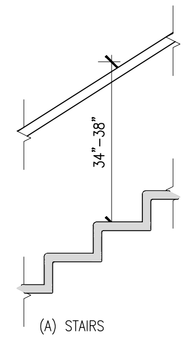

(A) STAIRS

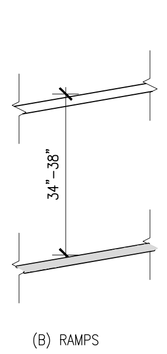

(B) RAMPS

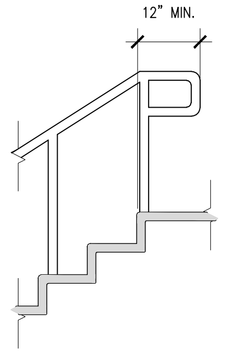

HANDRAIL HEIGHT TOP HANDRAIL EXTENSIONS AT STAIRS

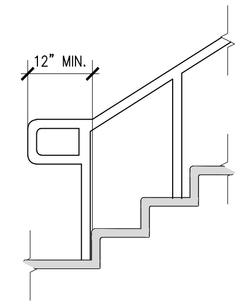

BOTTOM HANDRAIL EXTENSIONS AT STAIRS

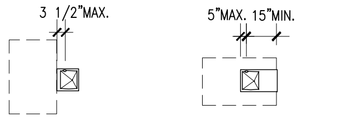

PARALLEL APPROACH FORWARD APPROACH

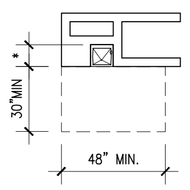

* NOT TO EXCEED FOUNTAIN DEPTH

DRINKING FOUNTAIN SPOUT LOCATION

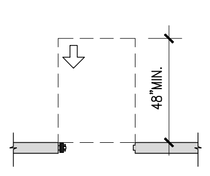

FRONT APPROACH

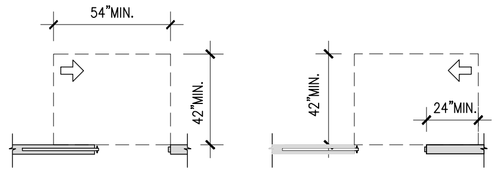

POCKET OR HINGE APPROACH STOP OR LATCH APPROACH

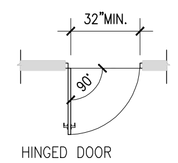

HINGED DOOR

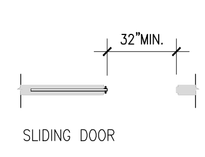

SLIDING DOOR

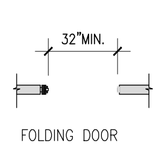

FOLDING DOOR

MANEUVERING CLEARANCE AT SLIDING AND FOLDING

APPROACH DIRECTION	MINIMUM CLEARANCES	
	PERPENDICULAR TO DOOR [1]	PARALLEL TO DOOR
FROM FRONT	48 INCHES	0 INCHES
FROM HINGE SIDE	42 INCHES	54 INCHES [2]
FROM LATCH SIDE	42 INCHES	24 INCHES [2]

[1] MANEVERING SPACE SHALL INCLUDE FULL WIDTH OF DOORWAY.
[2] FROM THE LATCH SIDE TOWARD THE APPROACH DIRECTION.

MANEUVERING CLEARANCES FOR DOORWAYS WITHOUT DOORS

APPROACH DIRECTION	MINIMUM CLEARANCES
	PERPENDICULAR TO DOORWAY [1]
FROM FRONT	48 INCHES
FROM SIDE	42 INCHES

[1] MANEVERING SPACE SHALL INCLUDE FULL WIDTH OF DOORWAY.

TYPE OF USE		MINIMUM CLEARANCES	
APPROACH DIRECTION	DOOR SIDE	PERPENDICULAR TO DOOR [1]	BEYOND LATCH PARALLEL TO DOOR
FROM FRONT	PULL	60 INCHES	18 INCHES
FROM FRONT	PUSH	48 INCHES	0 INCHES [2]
FROM HINGE	PULL	60 INCHES 54 INCHES	36 INCHES 42 INCHES
FROM HINGE	PUSH	42 INCHES [3]	54 INCHES
FROM LATCH	PULL	48 INCHES [4]	24 INCHES
FROM LATCH	PUSH	42 INCHES [4]	24 INCHES

[1] MANEUVERING SPACE SHALL INCLUDE FULL WIDTH OF DOORWAY.
[2] ADD 12 INCHES IF CLOSER AND LATCH PROVIDED.
[3] ADD 6 INCHES IF CLOSER AND LATCH PROVIDED.
[4] ADD 6 INCHES IF CLOSER PROVIDED.

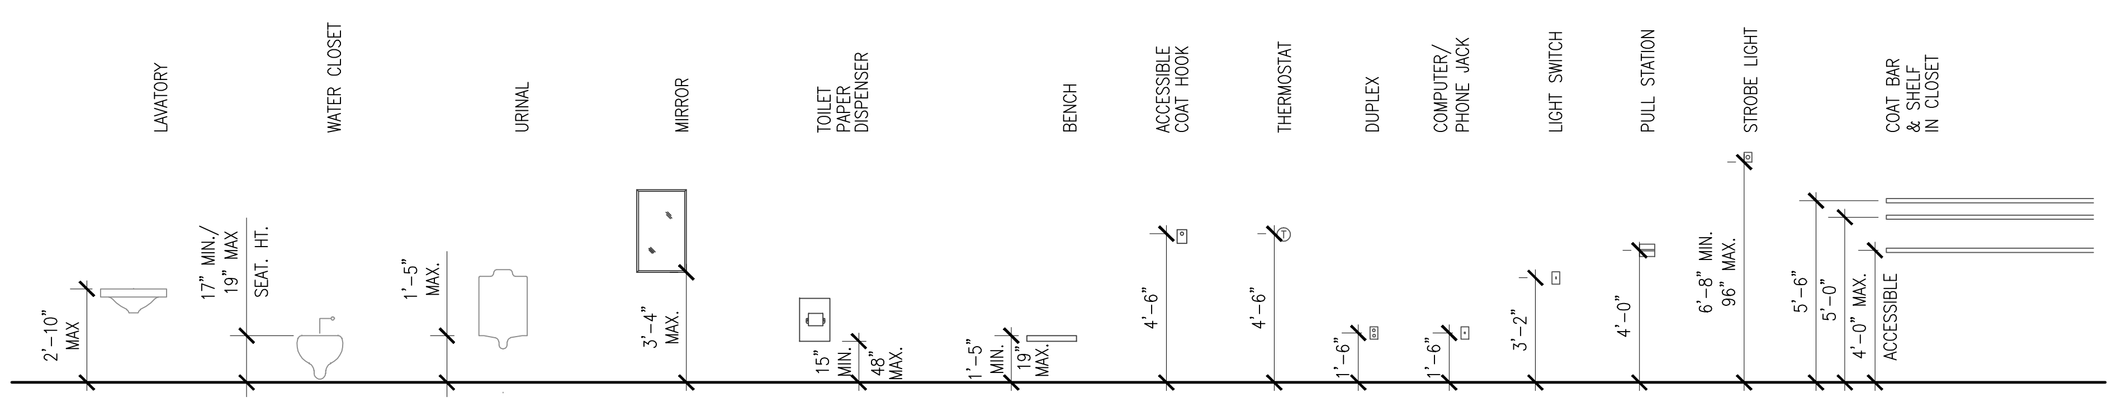

01 ICC/ANSI A117.1-2003
SCALE: N.T.S.

REQUIREMENTS FOR ACCESSIBLE & USABLE BUILDINGS & FACILITIES

No:	Date:	Revision:
01	3-09-11	DWG. UPDATES & TOWNSHIP COMMENTS

Heritage Architecture, LLC
Architecture Design Interiors
352 Evelyn St., Suite 2
Paramus, N.J. 07652
Tel : (201) 262 3800
Fax : (201) 262 3802

Project No: 0919
Date: OCT 11, 2010
Drawn By:
Checked By:
Scale: As Noted
Lot: 10 & 11
Block: 4402

Project: HOUSE OF WORSHIP (MOSQUE) TWO STORY ADDITION
[redacted]
Client: DAR-UL ISLAH

Drawing title: ACCESSIBILITY REQUIREMENTS

Seal: Nassir Almukhtar, RA NJ Lic. # 16036

Drawing No: T-103

© Heritage Architecture, LLC

F:\Dwg\0-2009-3085\0919-Trik-Hag\CD\Plot\T-103.dwg, 5/2/2011 10:30:27 AM, DWG To PDF.pc3