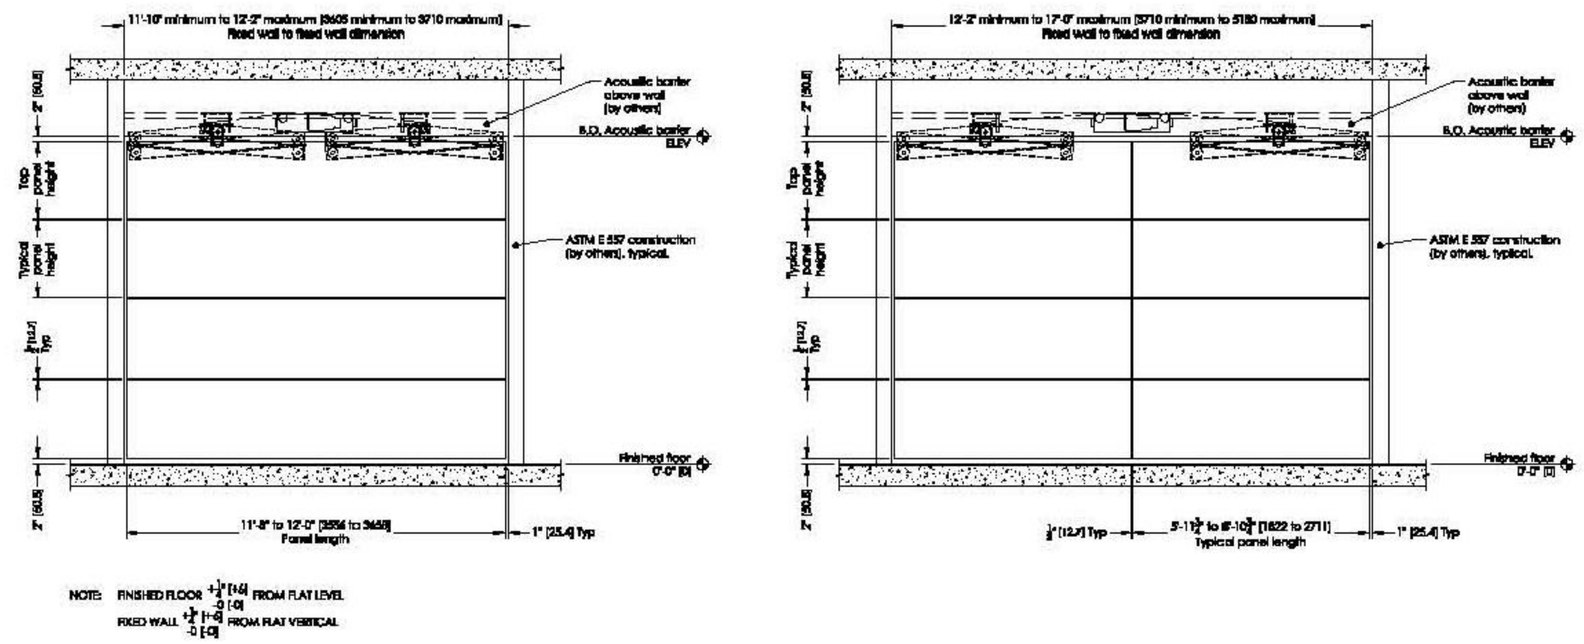

C | ELEVATION - WALL DOWN
R811737 SCALE: 3/8" = 1'-0"

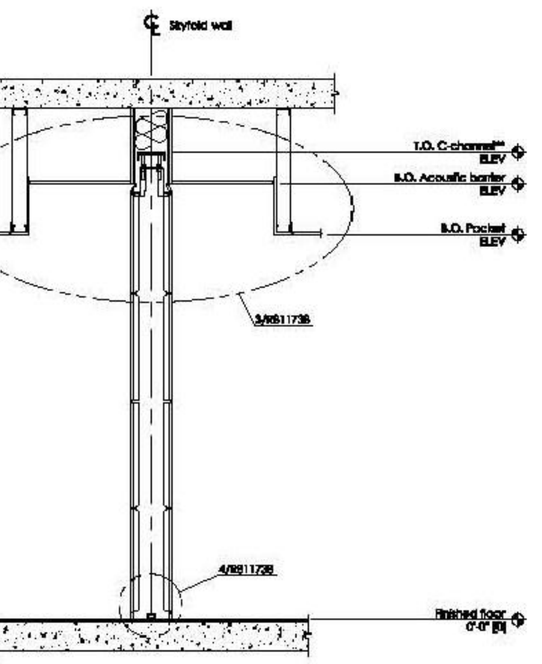

D | SECTION - WALL DOWN
R811737 SCALE: 1/2" = 1'-0"

**C-channel designation:

North & South America = CS x 11.5 [C300 x 17]

Europe = C300 x 75

Asia = C300 x 80

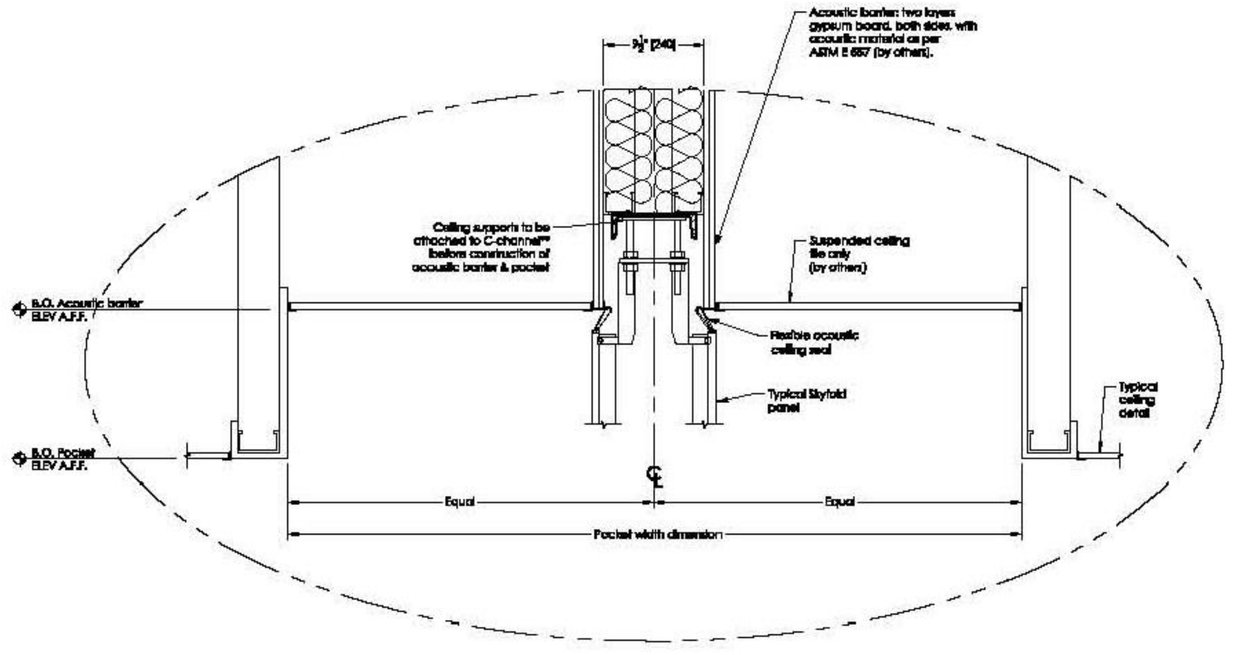

3 | POCKET DETAIL
R811738 SCALE: 1 1/2" = 1'-0"

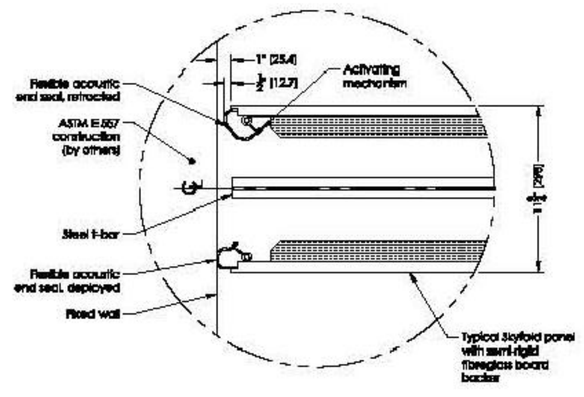

2 | END SEAL DETAIL
R811737 SCALE: 3" = 1'-0"

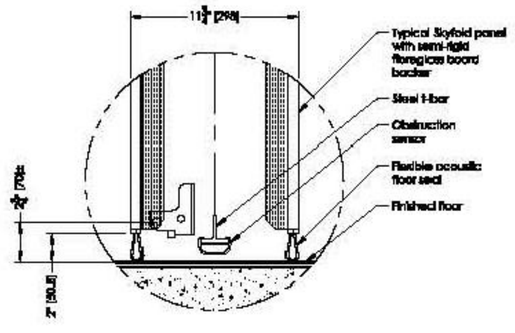

4 | FLOOR SEAL DETAIL
R811738 SCALE: 3" = 1'-0"

NOTE:
SEE DRAWINGS R811826 & R811827 FOR 17'-0" MINIMUM TO 24'-0" MAXIMUM [5180 MINIMUM TO 7318 MAXIMUM] LONG WALL CONDITIONS.

SEE DRAWINGS 51419 & 51420 FOR 24'-0" MINIMUM TO 36'-0" MAXIMUM [7315 MINIMUM TO 10973 MAXIMUM] LONG WALL CONDITIONS.

THIS DRAWING IS INTENDED AS A GUIDE. IN ALL CASES SKYFOLD SHOP DRAWINGS SPECIFIC TO EACH PROJECT ARE REQUIRED FOR FINAL BUILD TO DIMENSIONS.

TYPICAL SKYFOLD WALL

11'-10" min to 17'-0" max
[3605 min to 5180 max]
x 9'-0" max [2745 max] B.O. Pocket
MICRO DRIVE UNIT

PANEL &
POCKET DETAILS

drawn/dessiné: date:
approved/approuvé: project number/numéro de projet:
revision: 4 drawing number/numéro de dessin: R811738

Sheet 2 of 2

SKYFOLD® classic™
Part of the Raitech Architectural Group

NOTES TO G.C.

1. Give special attention to:
   - Any obstructions to ceiling pockets & cables [i.e. ducts, sprinkler pipes, drain pipes, electrical conduits, etc.].
   - Tolerances of fixed walls & finished floor.
   - Removable ceiling tile for top of pocket.
2. STC rating: 51 (as per ASTM E90).
3. Panel finish: XXXX